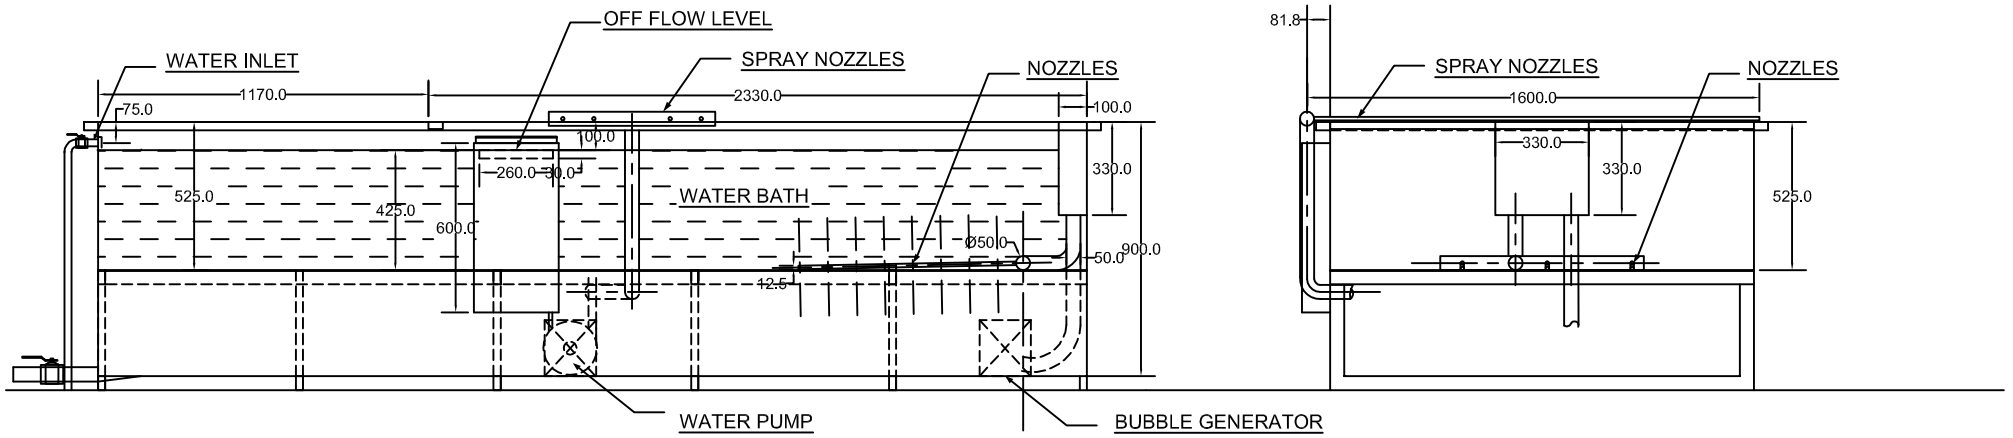

FRONT ELEVATION

SECTION A-A

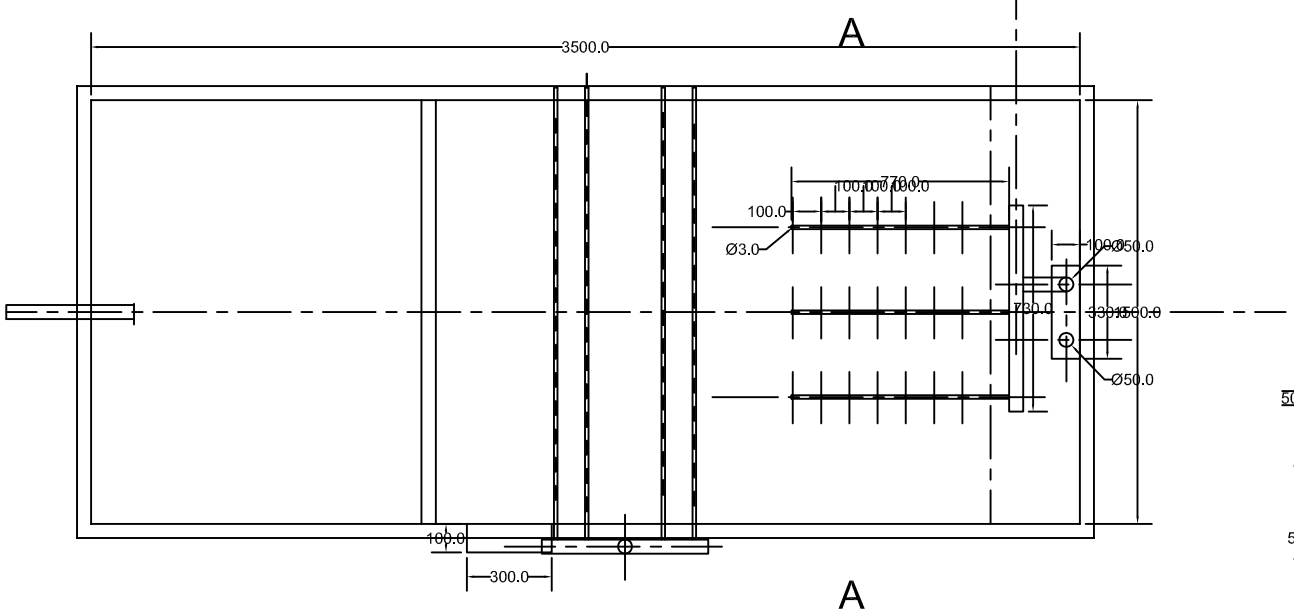

PLAN

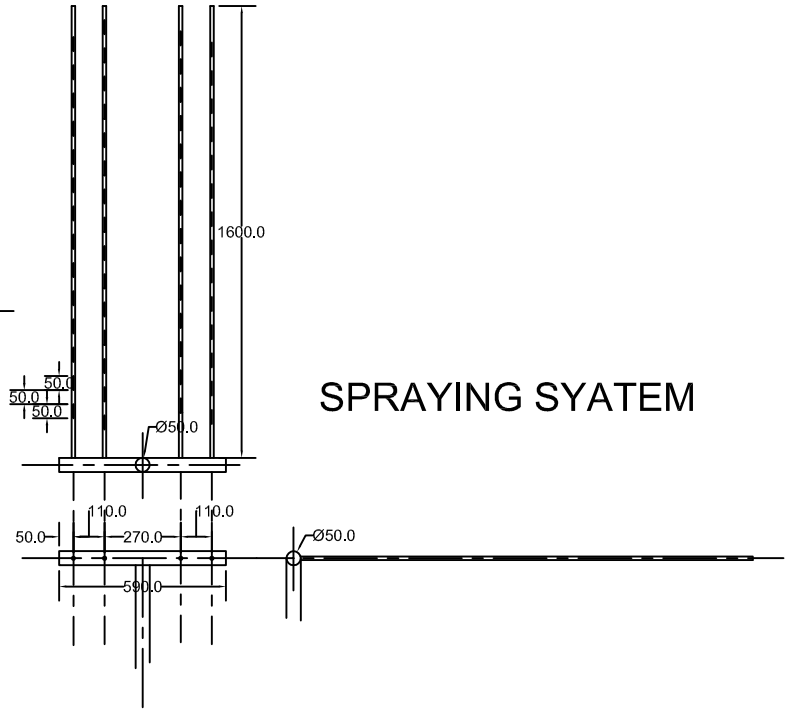

SPRAYING SYATEM

DRAWING 01- PRELIMINARY WASHING TANK